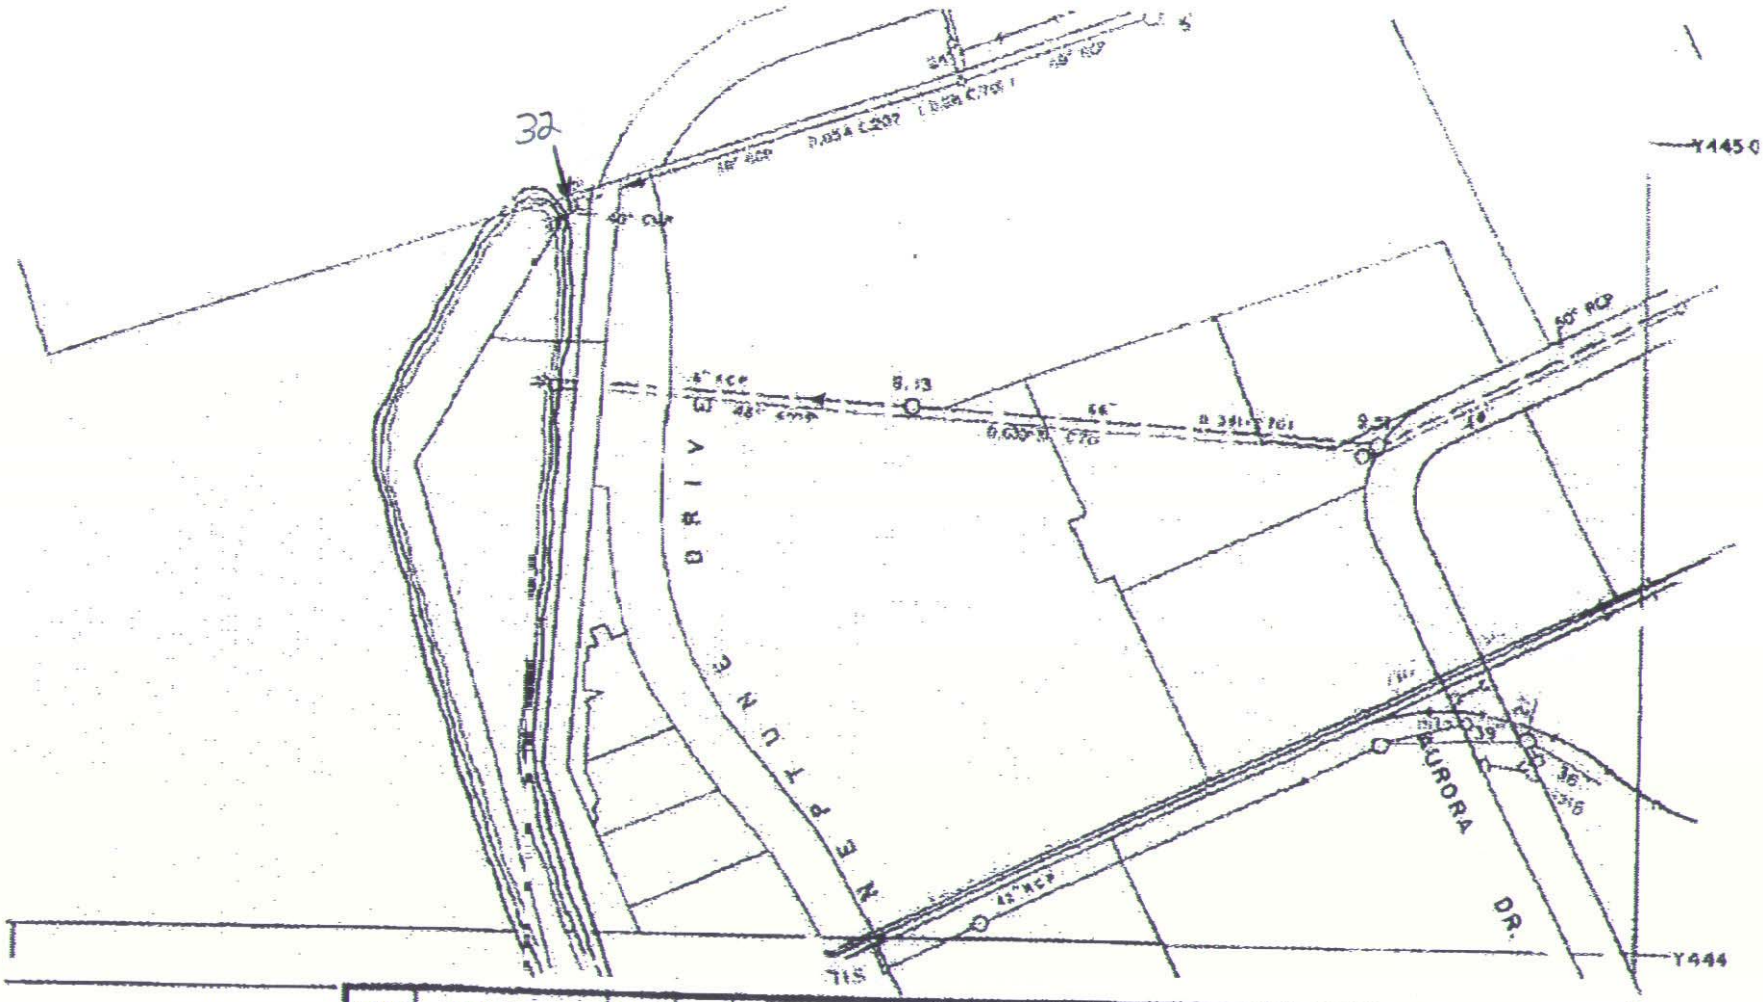

1-5-76	IMPROVEMENTS	C.C.R.L.E.	
DATE	REVISED	BY	APVD

COMPILED
CHECKED
APPROVED
DRAWN

DATE 10-11-68 SCALE 1" = 200'

CITY OF SAN LEANDRO
DEPARTMENT OF PUBLIC WORKS
ENGINEERING DIVISION

EDEN ROAD
444-C-1506
STORM DRAINAGE

JOB NO.

APPROVED BY

CITY ENGINEER
REG. C. E. NO.
DATE

DWG | CASE

8

SHEET OF