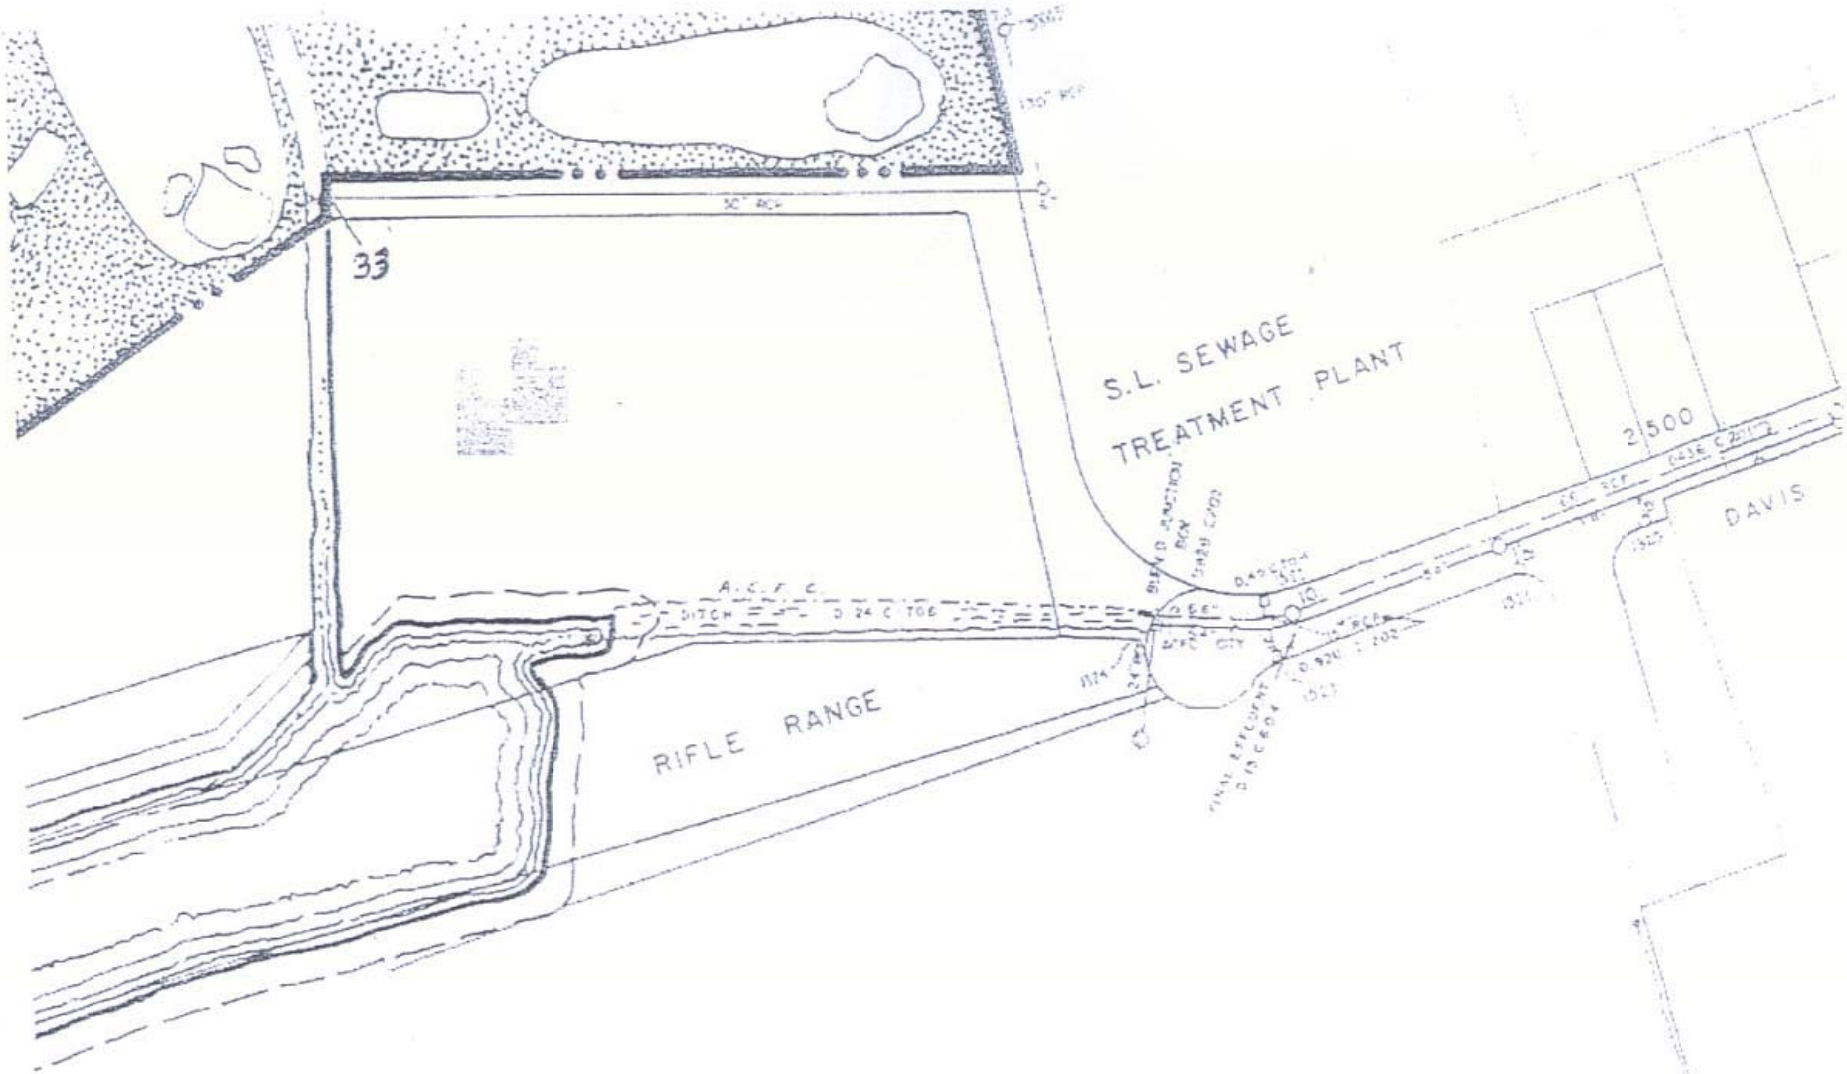
33
S.L. SEWAGE
TREATMENT PLANT
2500
DAVIS
RIFLE RANGE