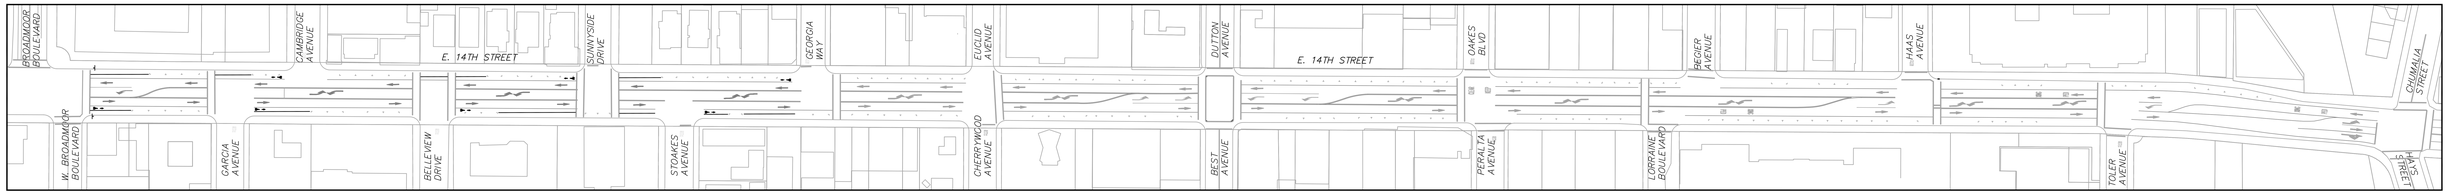

EXISTING

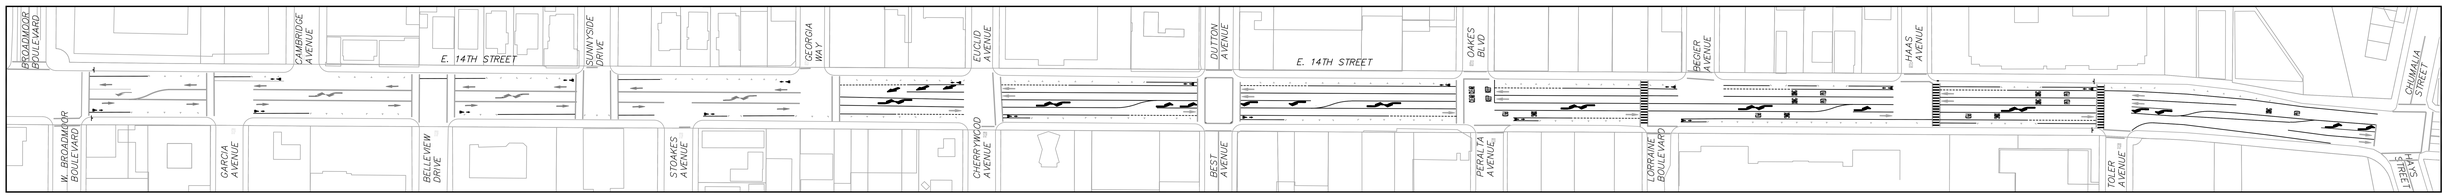

STRIPING PROJECT

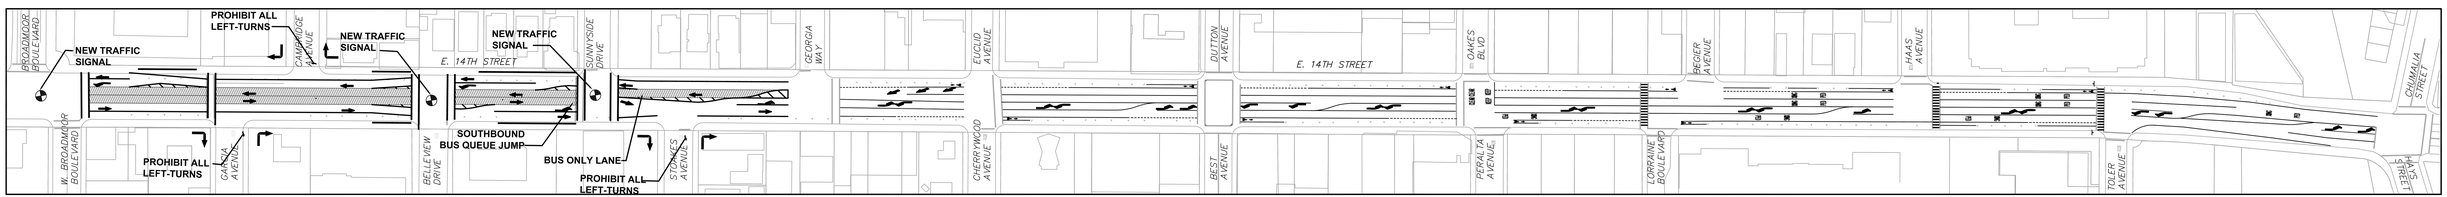

STRIPING PROJECT WITH POTENTIAL BRT PROJECT AFTER 2015

CITY OF SAN LEANDRO

EAST 14TH STREET (SR 185)
WEST BROADMOOR BLVD TO HAYS STREET
STRIPING AND PEDESTRIAN IMPROVEMENTS
NOT TO SCALE