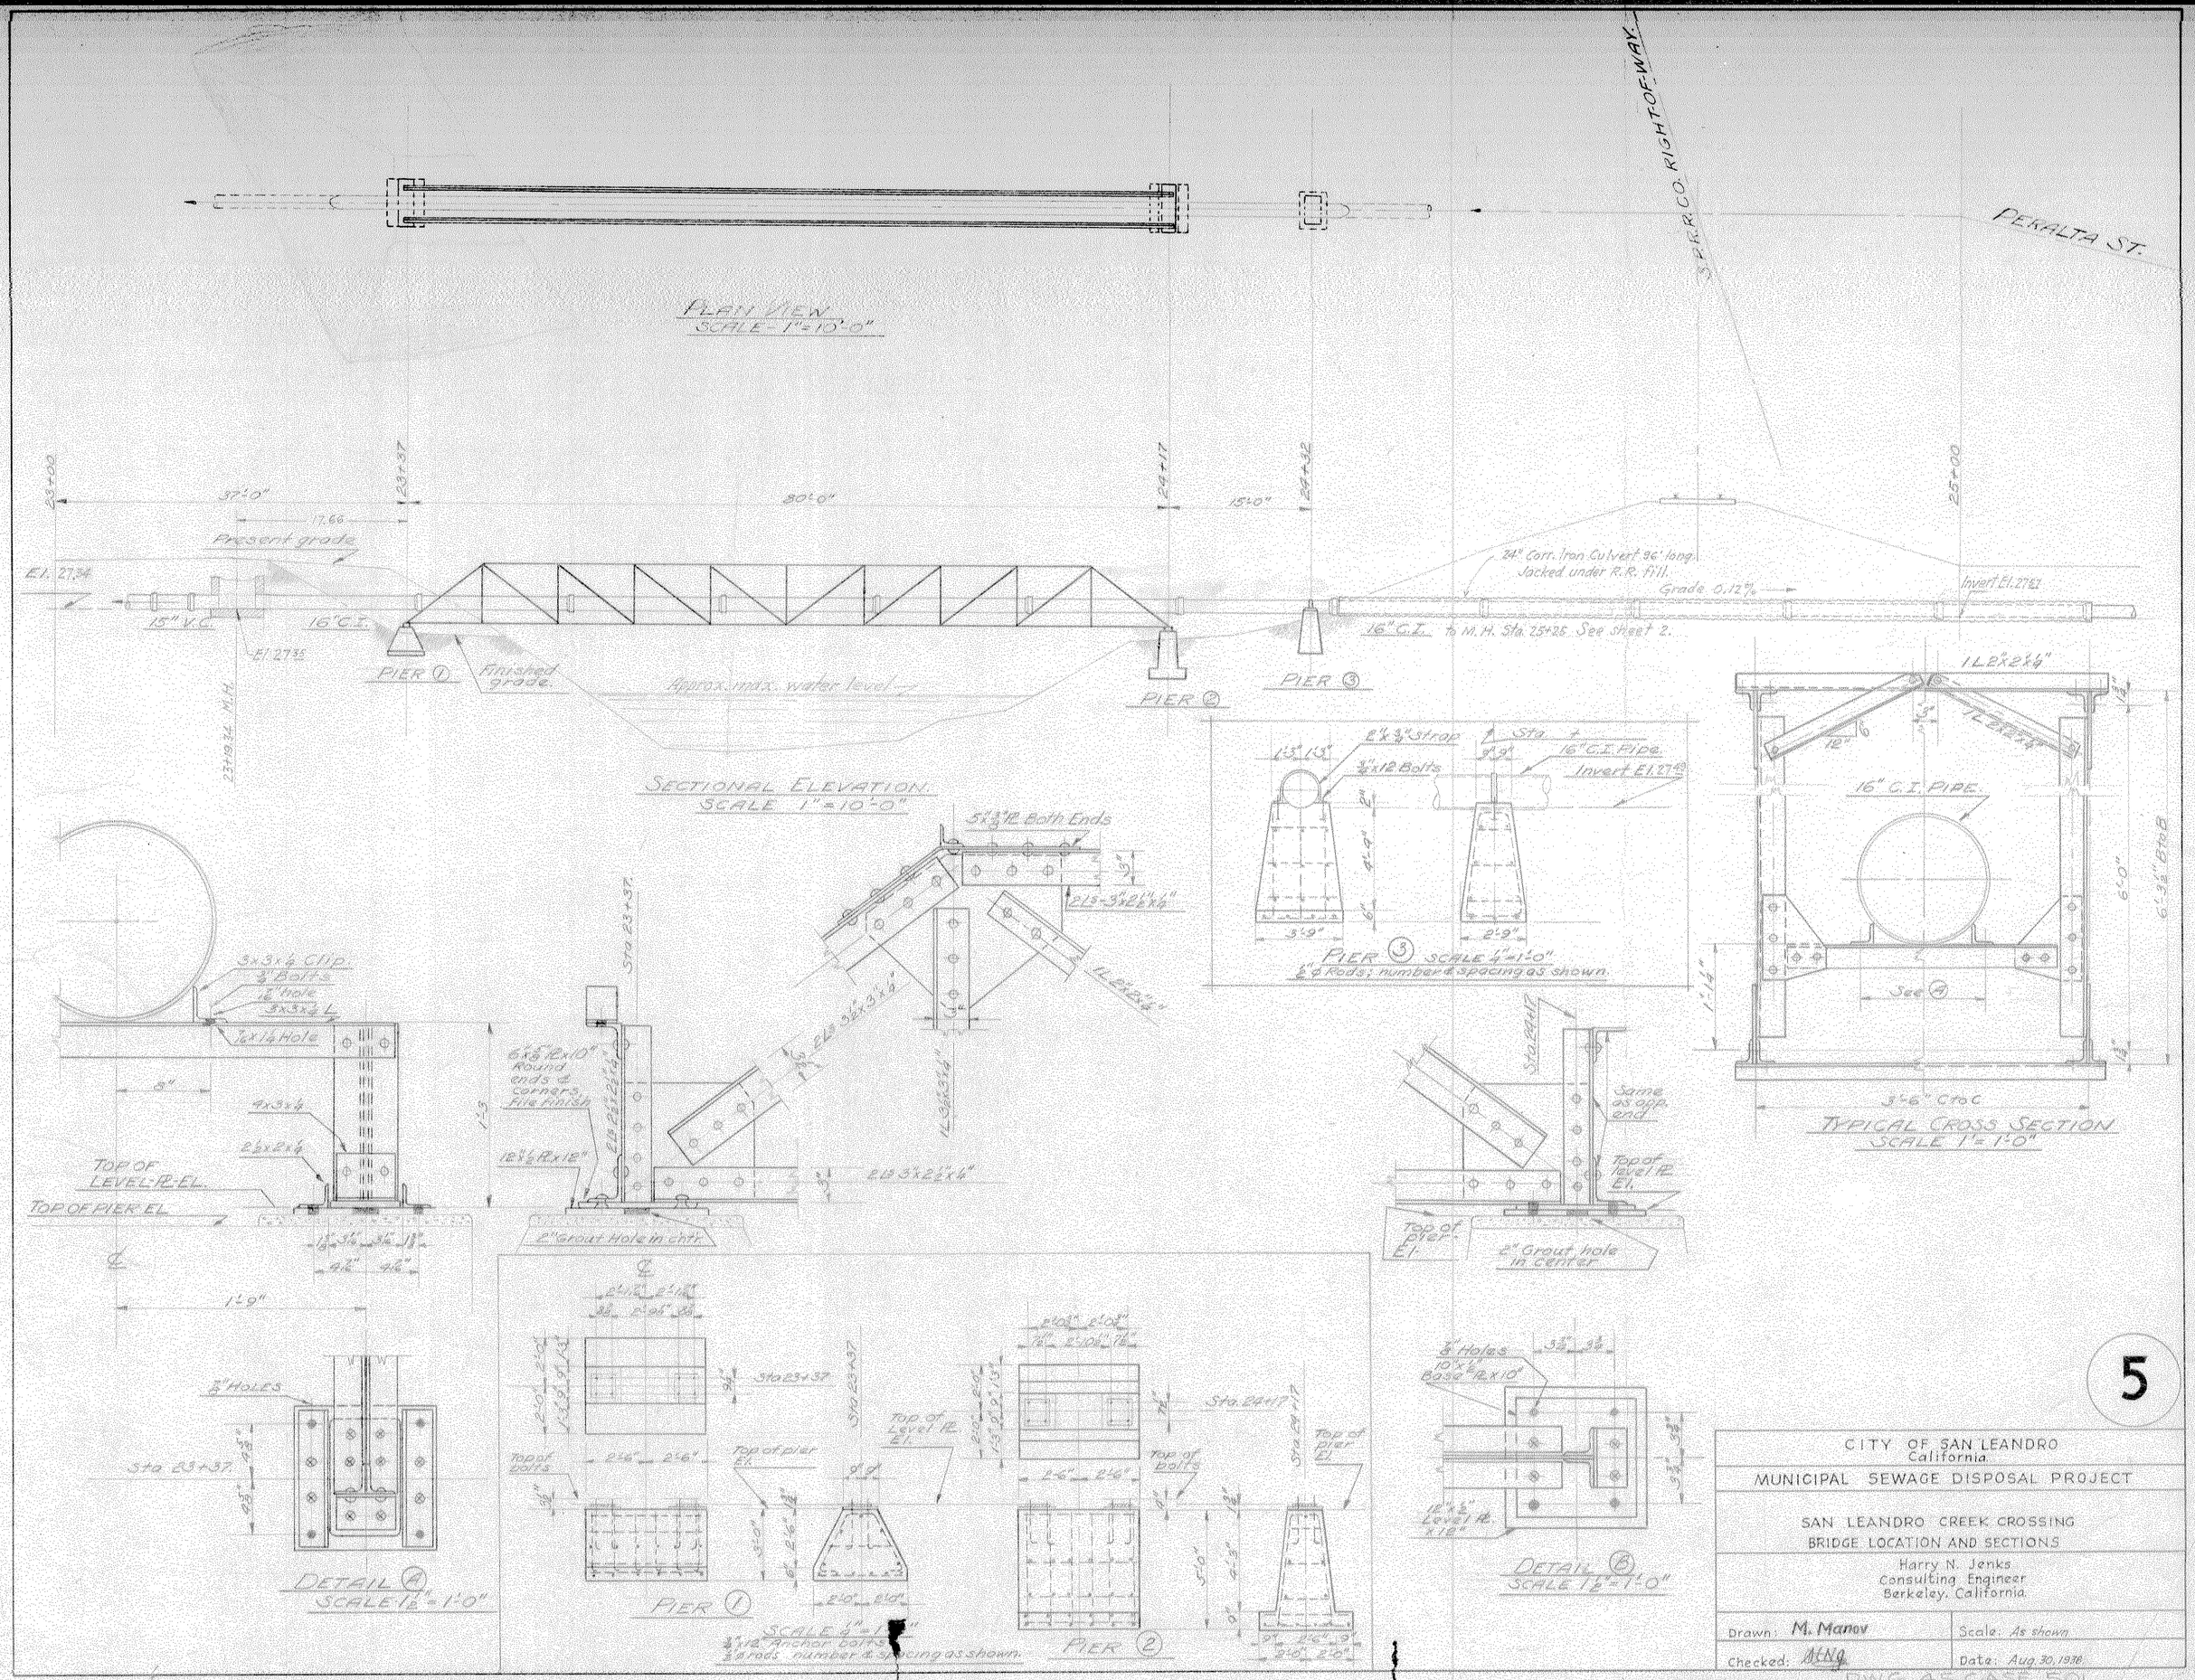

5

CITY OF SAN LEANDRO
California.

MUNICIPAL SEWAGE DISPOSAL PROJECT

SAN LEANDRO CREEK CROSSING
BRIDGE LOCATION AND SECTIONS

Harry N. Jenks
Consulting Engineer
Berkeley, California.

Drawn: M. Manov	Scale: As shown
Checked: HNJ	Date: Aug. 30, 1938

DWG 45 CASE 501