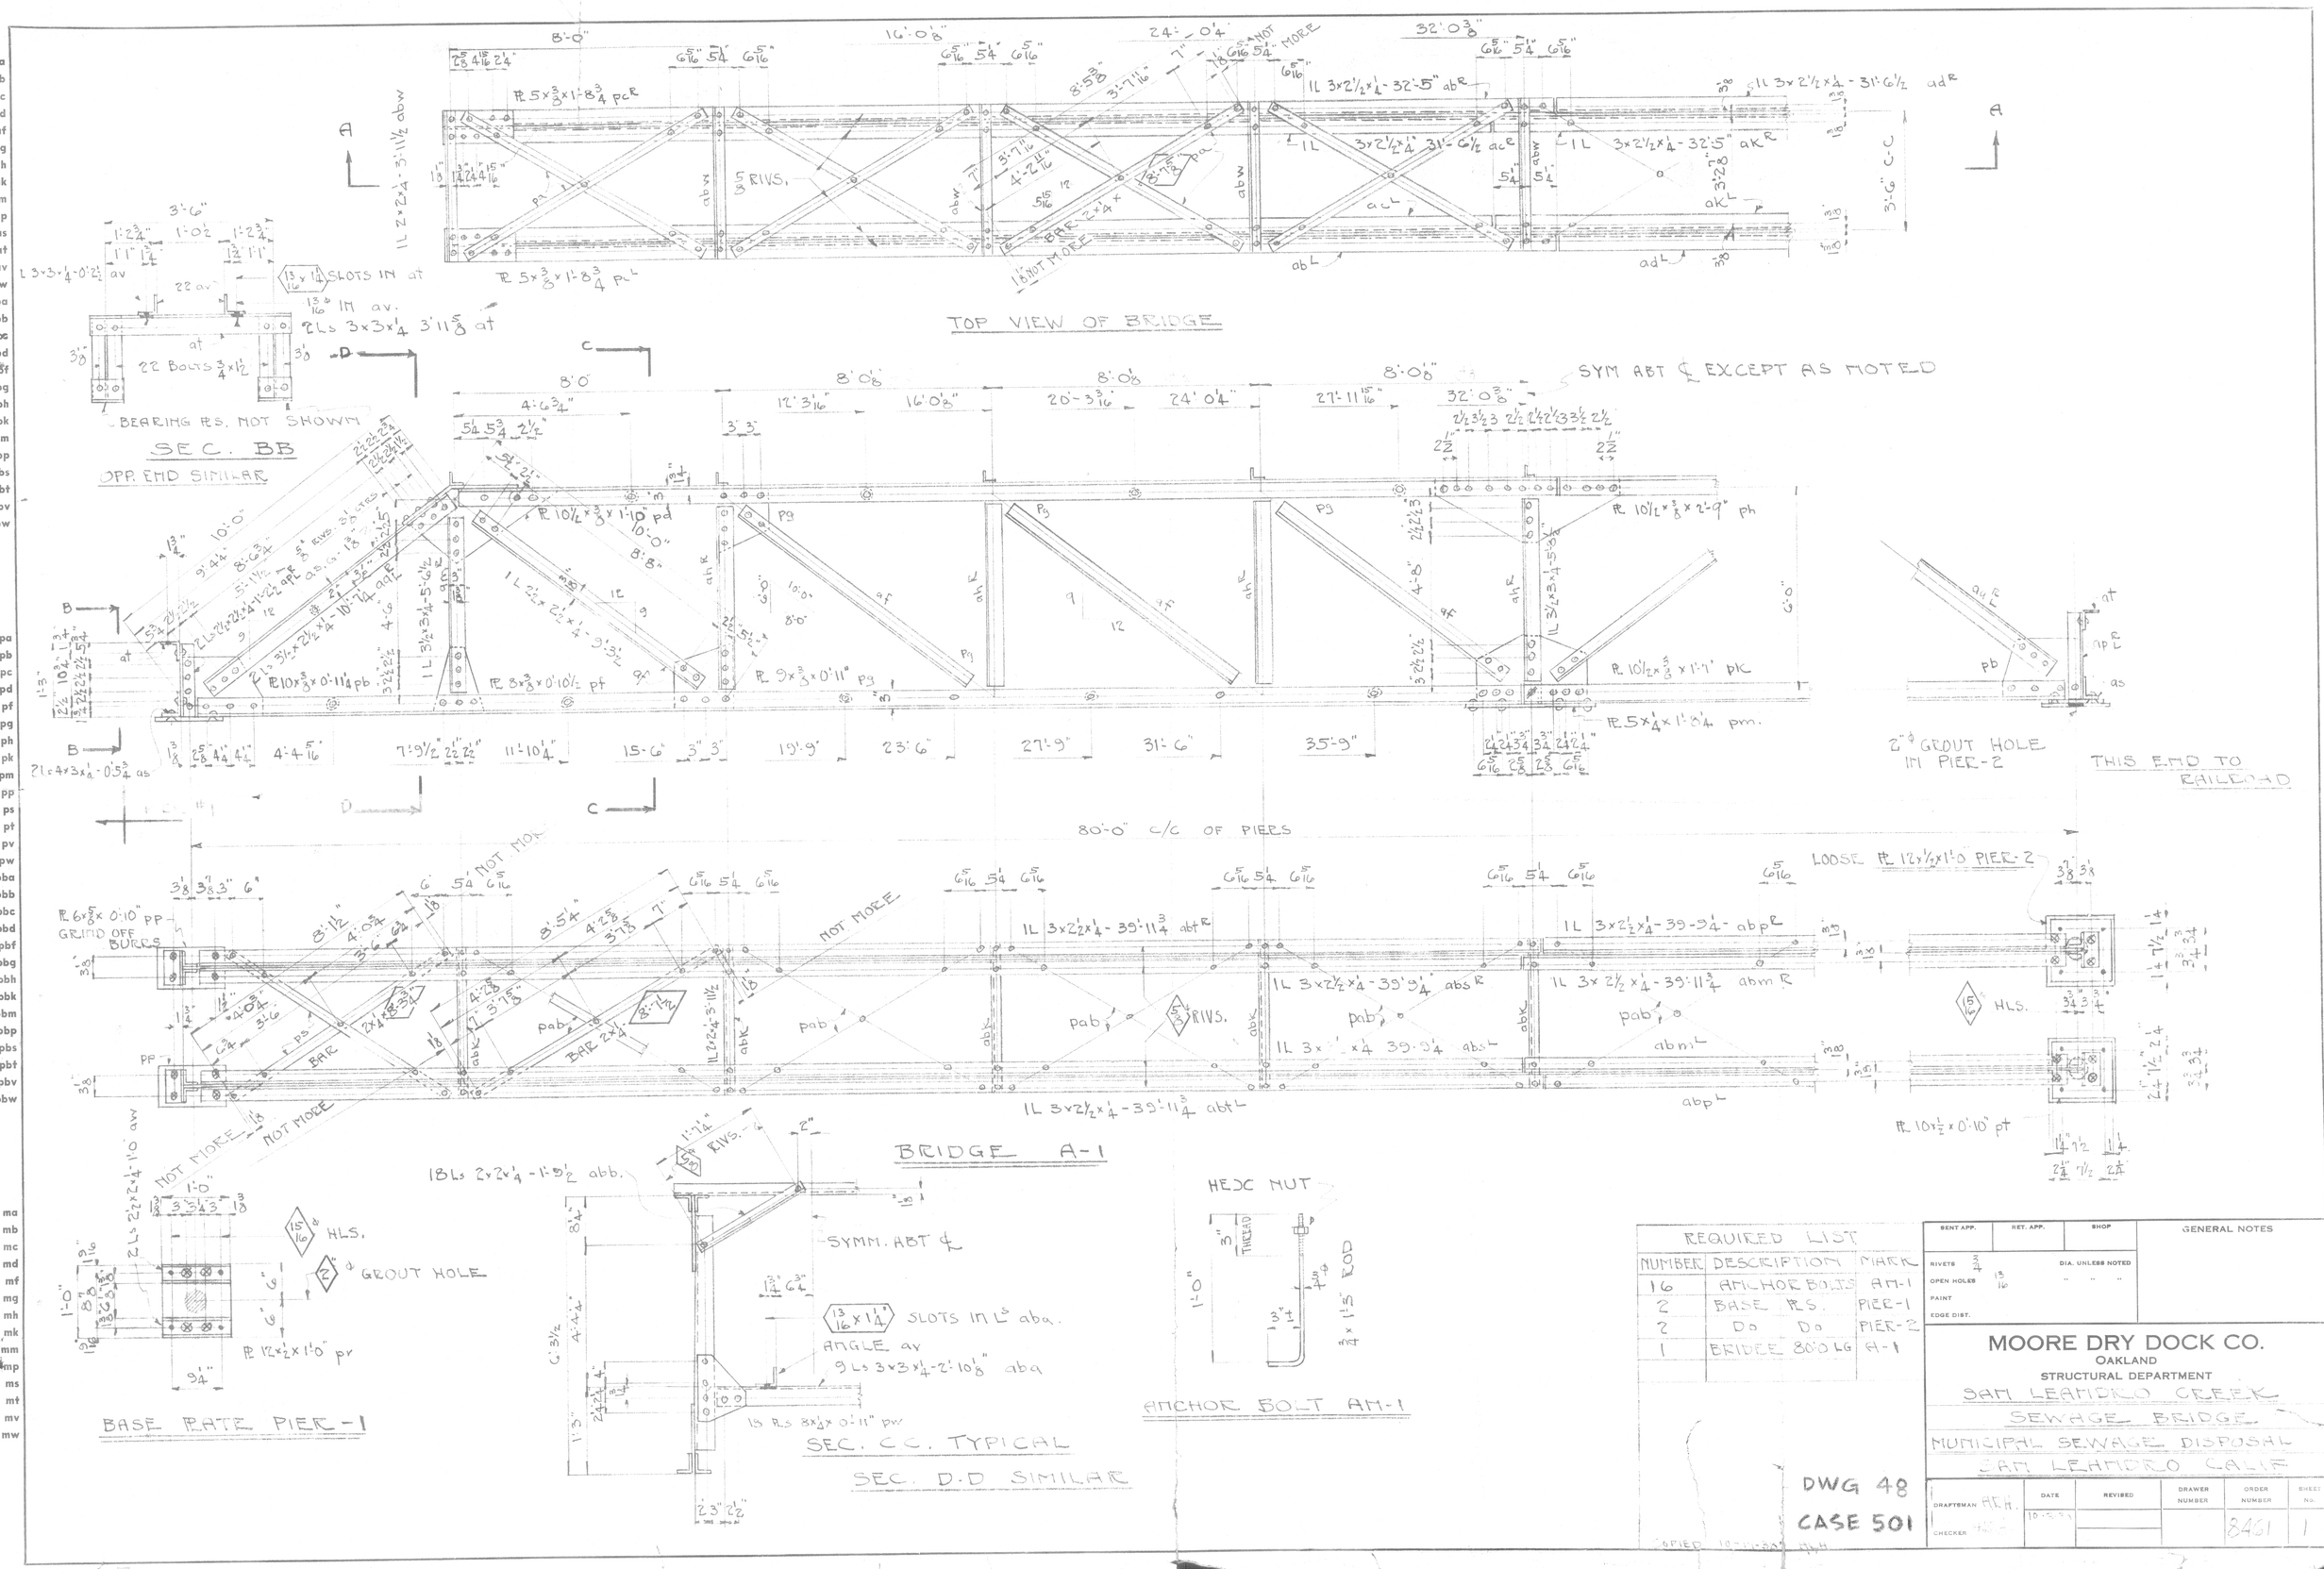
TOP VIEW OF BRIDGE
SYM ABT ℄ EXCEPT AS NOTED
SEC. BB
OPP. END SIMILAR
BEARING RS. NOT SHOWN
80'-0" C/C OF PIERS
LOOSE PL 12x½x1'-0 PIER-2
2" ϕ GROUT HOLE IN PIER-2
THIS END TO RAILROAD
BRIDGE A-1
BASE PLATE PIER-1
SEC. CC. TYPICAL
SEC. D-D SIMILAR
ANCHOR BOLT AM-1
HEX NUT
REQUIRED LIST
NUMBER DESCRIPTION MARK
16 ANCHOR BOLTS AM-1
2 BASE PLS. PIER-1
2 DO DO PIER-2
1 BRIDGE 80'-0 LG A-1
MOORE DRY DOCK CO.
OAKLAND
STRUCTURAL DEPARTMENT
SAN LEANDRO CREEK
SEWAGE BRIDGE
MUNICIPAL SEWAGE DISPOSAL
SAN LEANDRO CALIF.
GENERAL NOTES
DWG 48
CASE 501
8461