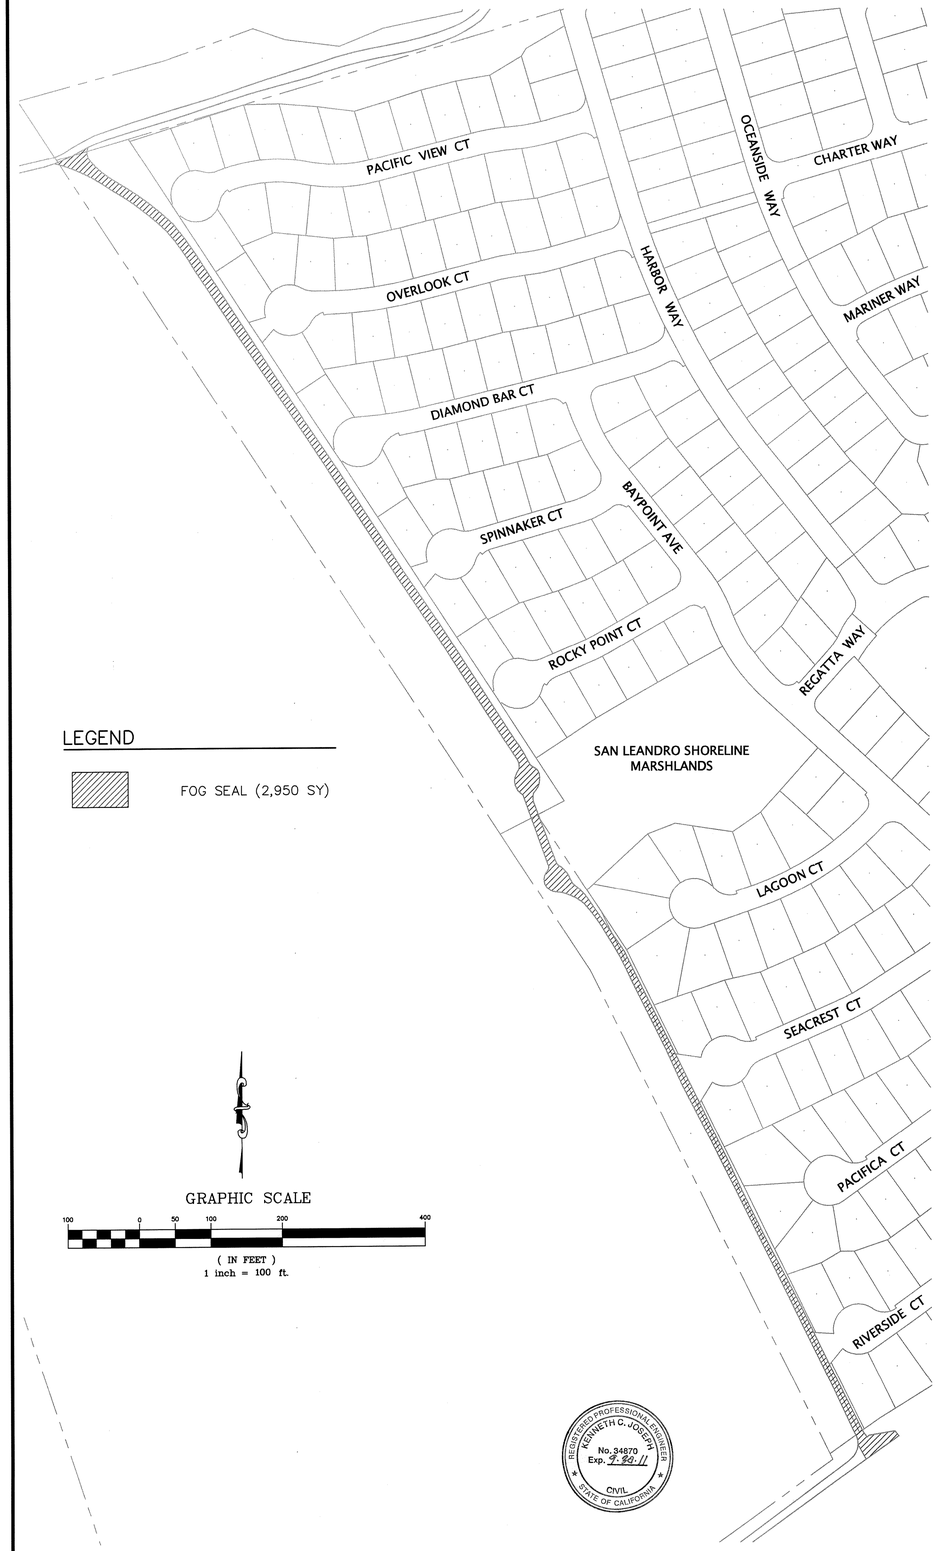

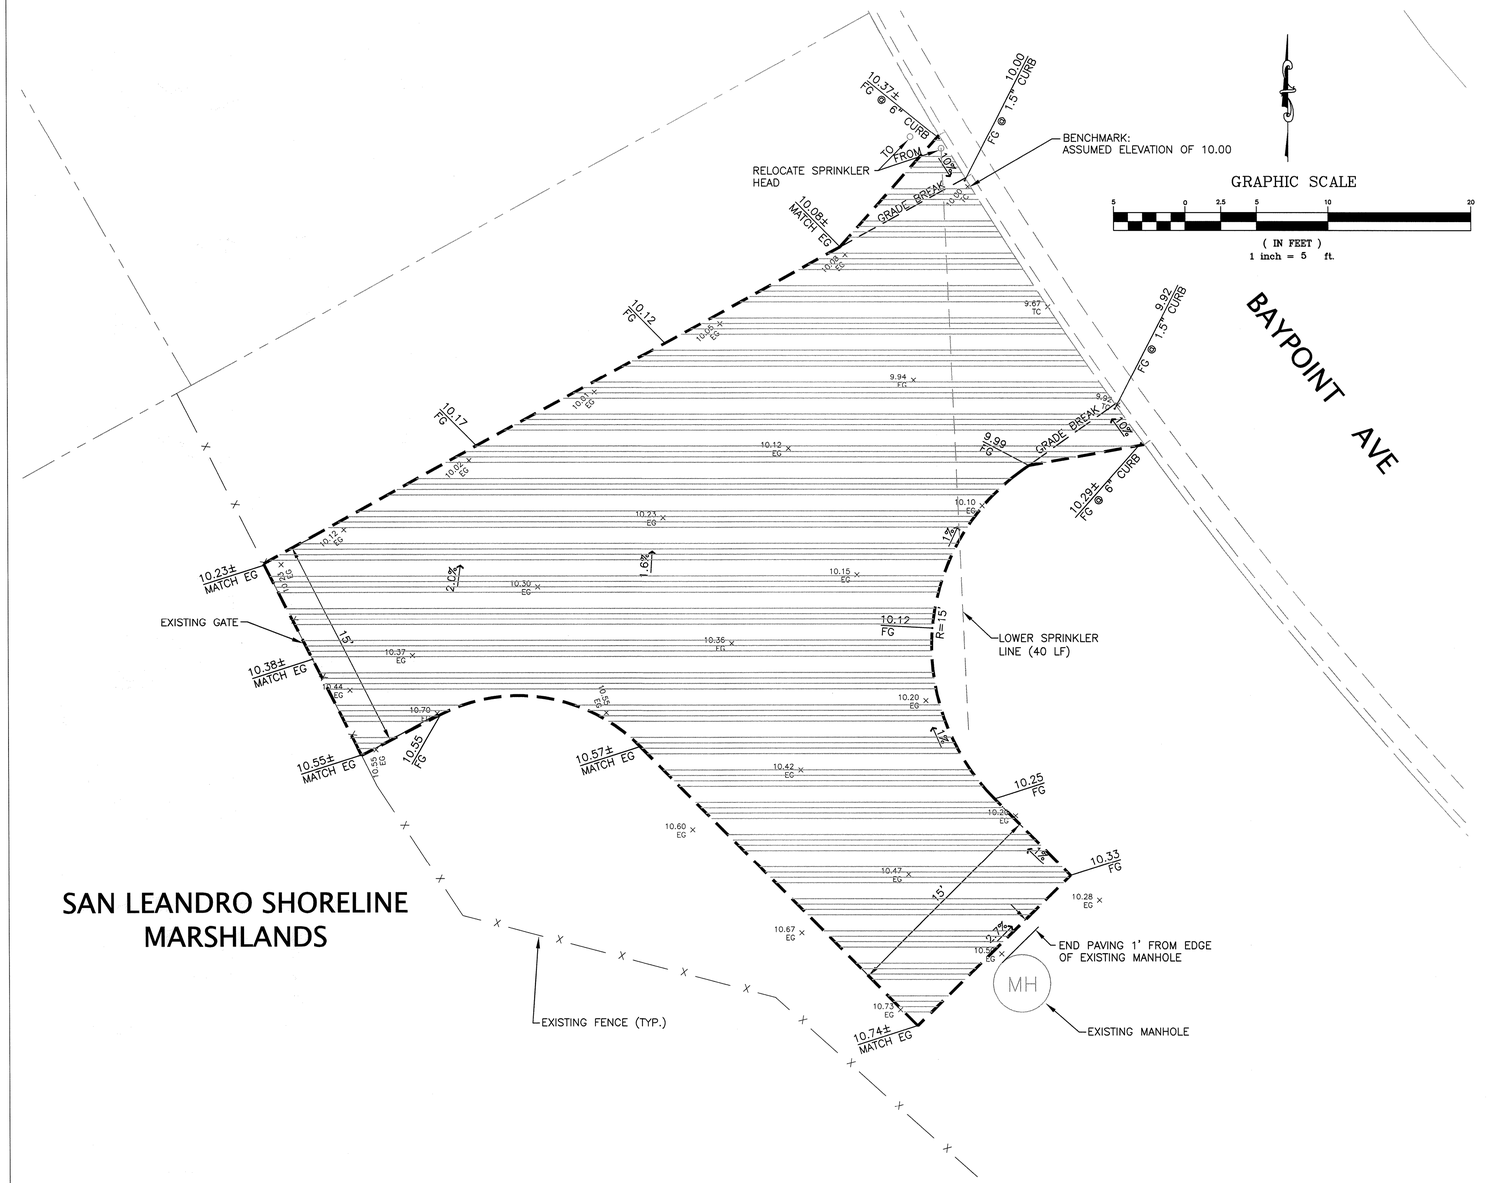

REGISTERED PROFESSIONAL ENGINEER KENNETH C. JOSEPH No. 34870 Exp. 9-30-11 CIVIL STATE OF CALIFORNIA

811 Know what's below. Call before you dig.
One free, easy call gets your utility lines marked AND helps protect you from injury and expense.
Call 811 or visit call811.com for more information

CITY OF SAN LEANDRO INCORPORATED 1872

BEFORE YOU DIG, CALL UNDERGROUND SERVICE ALERT 811
IT SHALL BE THE CONTRACTOR'S RESPONSIBILITY TO DETERMINE THE EXISTENCE AND LOCATION OF ALL UNDERGROUND UTILITIES. THOSE SHOWN REPRESENT THE BEST INFORMATION AVAILABLE TO THE CITY OF SAN LEANDRO AT THE TIME OF PREPARATION OF THESE PLANS. NO GUARANTEE IS MADE AS TO THE ACCURACY OF THIS INFORMATION.

NO.	DATE	REVISION
1	5/23/2011	ADDENDUM 1

CITY OF SAN LEANDRO

DESIGNED BY	KKL	DATE 5/24/11
DRAWN BY	KKL	DATE 5/24/11
PROJECT MGR.	KKL	DATE 5/24/11
TRANS ADMIN.	DH	DATE 5/26/11
SENIOR ENGR.	RED	DATE 5/26/11
APPROVED BY:		DATE 5/26/11

CITY ENGINEER, R.C.E. No. 34870

MARINA BLVD STREET REHABILITATION

HERON BAY IMPROVEMENTS

AT FULL SIZE THIS LINE MEASURES 1"

SHEET 14 OF 14

JOB NO. 10-150-38-329

SCALE AS NOTED

DWG _____ CASE 202